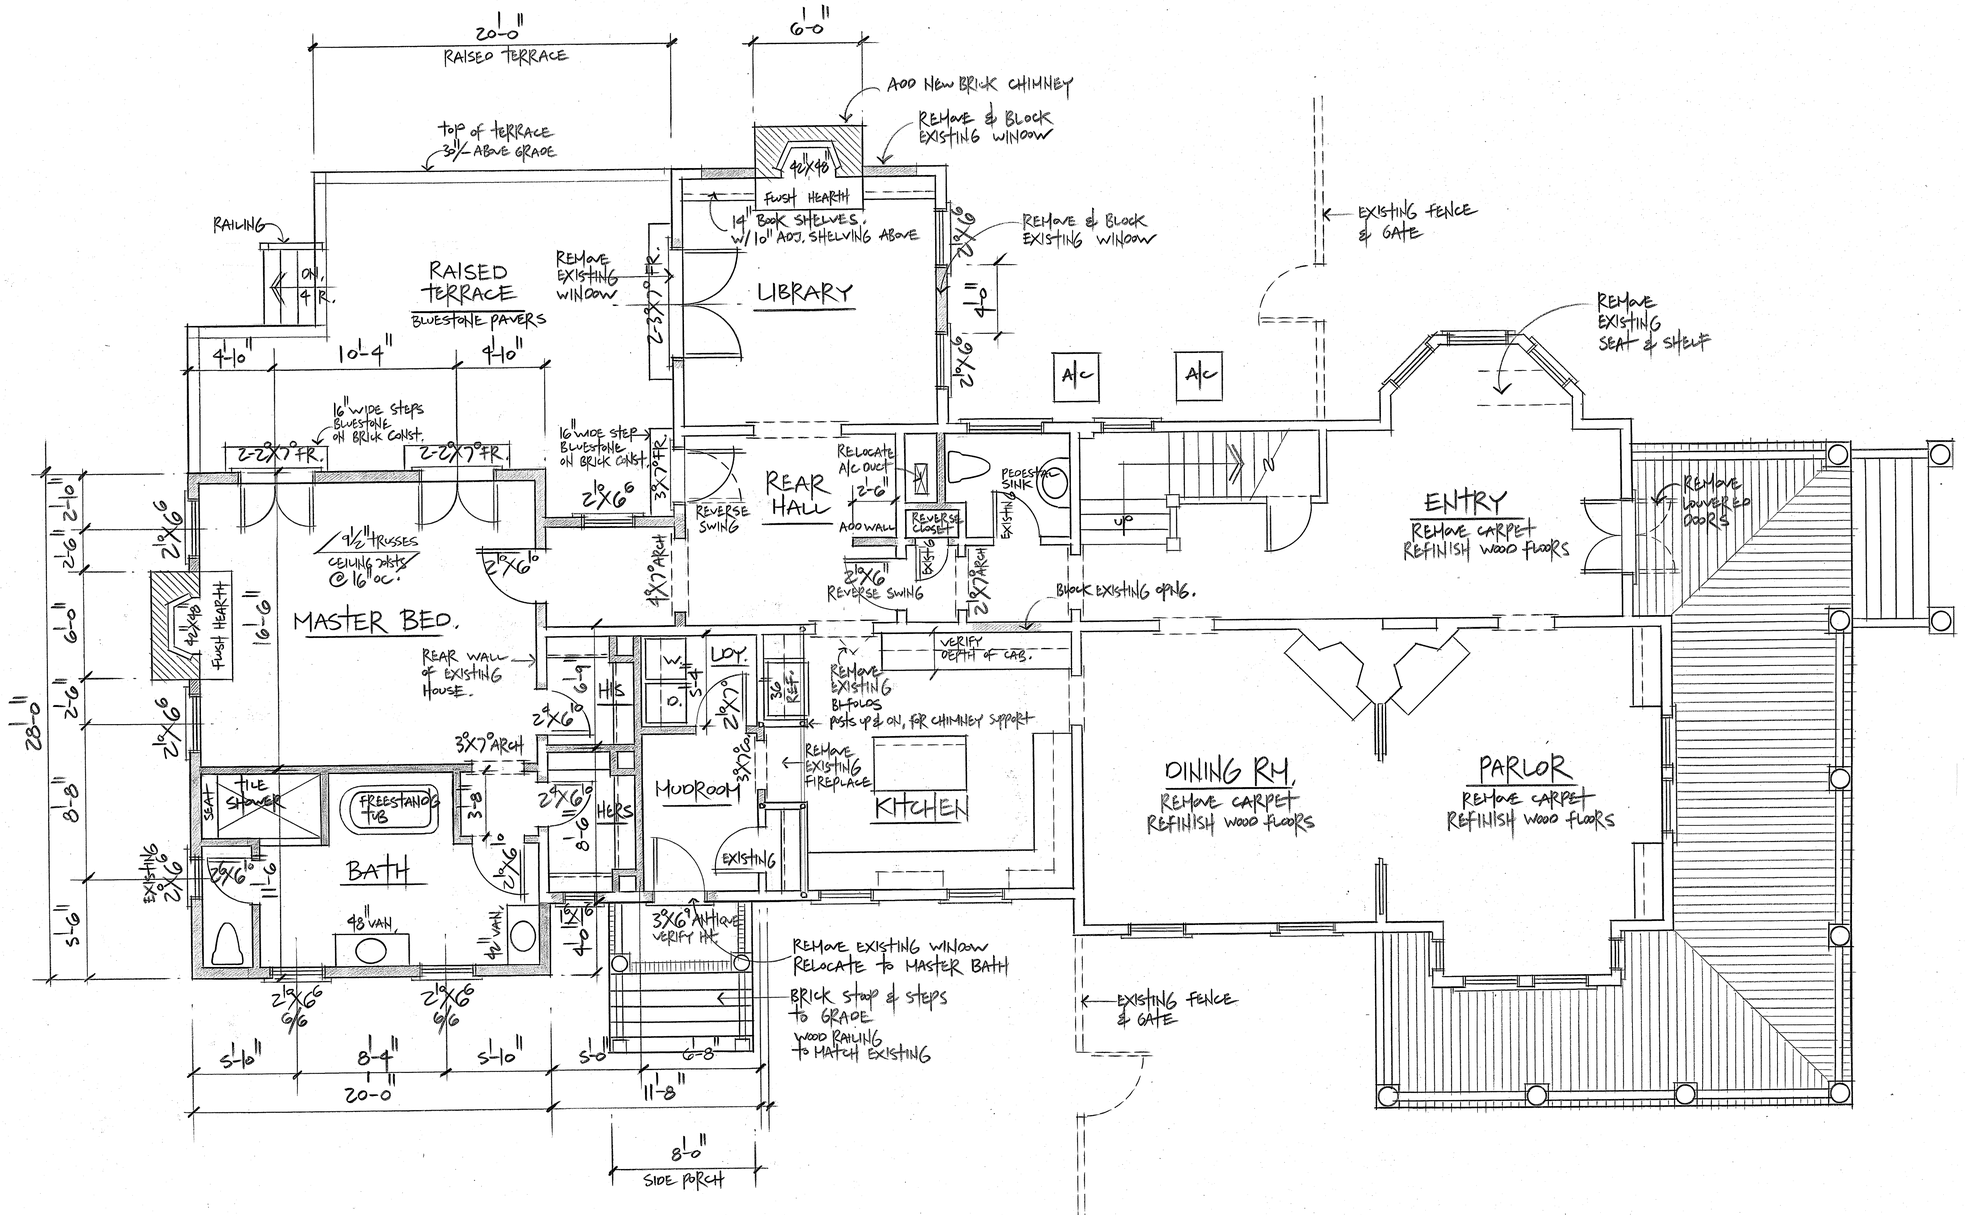

FIRST FLOOR RENOVATIONS/ADDITIONS

1/4=1'-0

11'-0" CEILING HT. to MATCH EXISTING

SCOTT N. LEE
-Residential Design
-Construction Drawings
-Architectural Rendering
827 Ellenwood Avenue
Rock Hill, South Carolina 29730

DATE: 5-25-08
REVISED: 6-21-08

SCOTT N. LEE
803-327-0223
FAX.
803-980-3920

SCALE: 1/4=1'-0

5
FIRST FLOOR RENOVATIONS

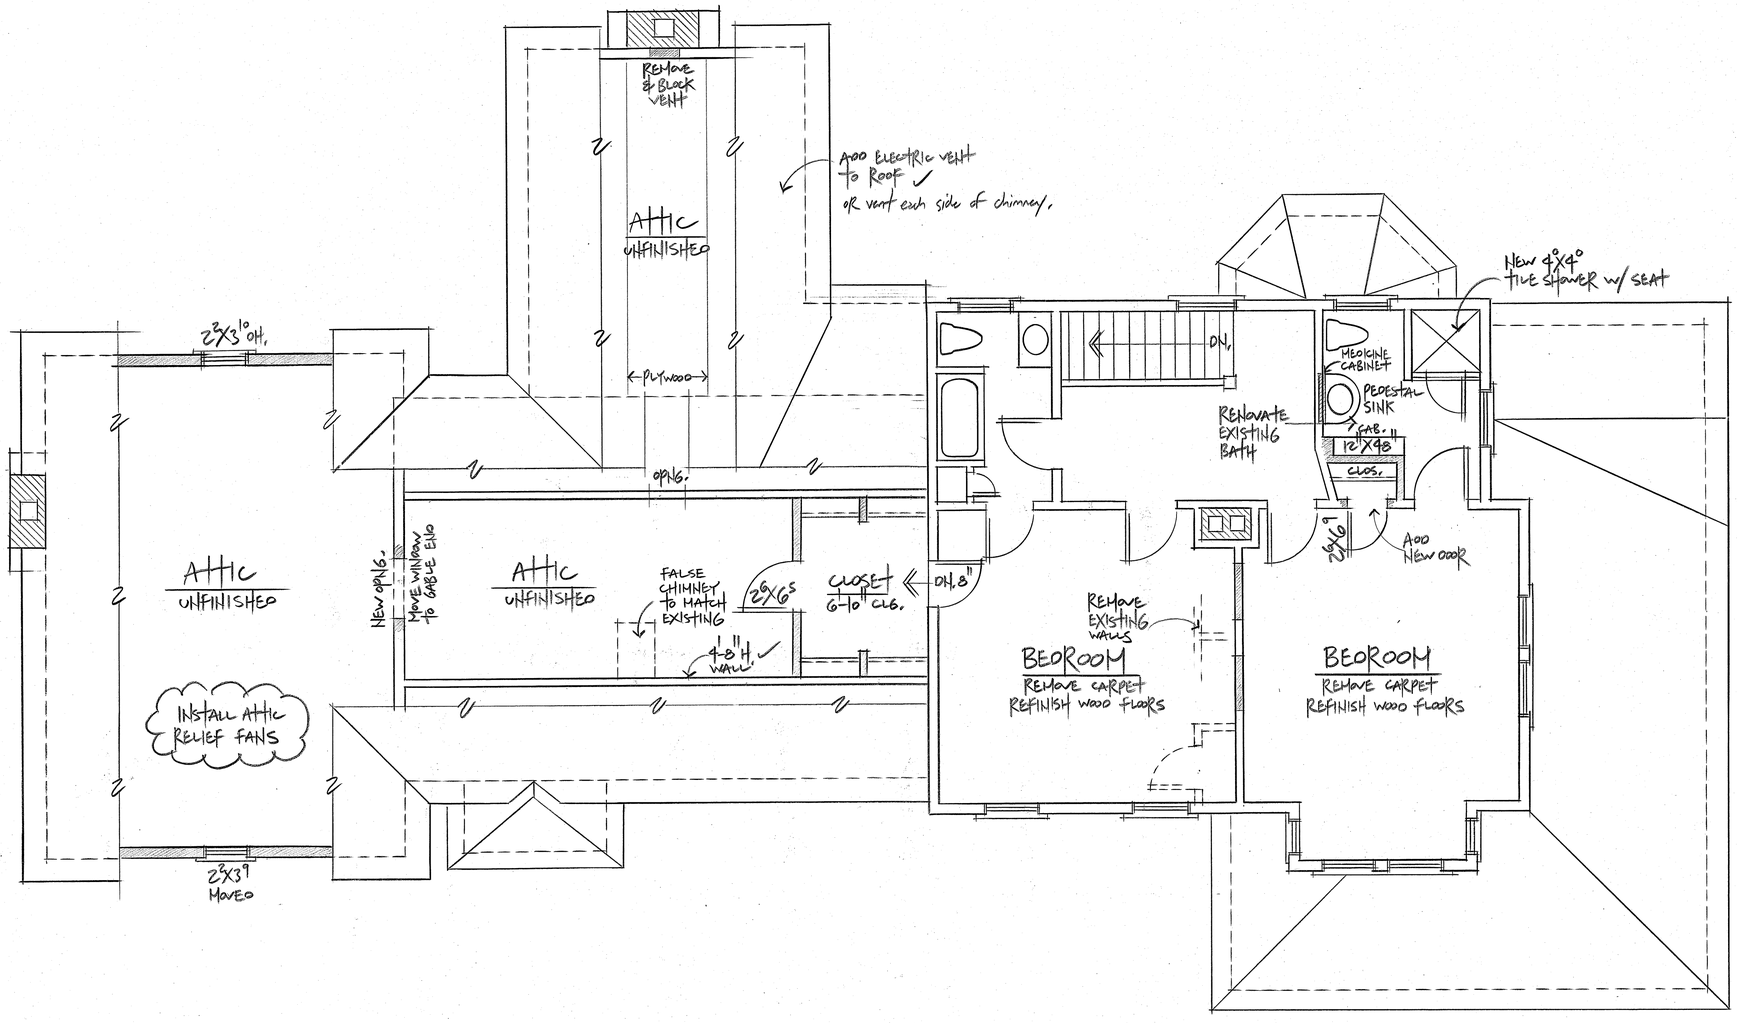

SECOND FLOOR RENOVATIONS

1/4"=1'-0"

SCOTT N. LEE
-Residential Design
-Construction Drawings
-Architectural Rendering
427 Ebenezer Avenue
Rock Hill, South Carolina 29730

DATE: 5.25.08
REVISED: 6.2.08

SCOTT N. LEE
803-327-0223
FAX.
803-980-3920

SCALE: 1/4"=1'-0"

6

SECOND FLOOR RENOVATIONS

LEFT SIDE
RENOVATIONS
1/4"=1'-0"

FRONT
RENOVATIONS
1/4"=1'-0"

SCOTT N. LEE
-Residential Design
-Construction Drawings
-Architectural Rendering
427 Ebenezer Avenue
Rock Hill, South Carolina 29730

DATE= 5-12-08
REVISED: 5-15-08
6-21-08

A RENOVATION TO
402 COLLETON AVENUE
AIKEN, SOUTH CAROLINA

SCOTT N. LEE
803-327-0223
FAX.
803-980-3920

SCALE: 1/4"=1'-0"

RENOVATIONS
7
EXTERIOR ELEVATIONS

RIGHT SIDE
RENOVATIONS
1/4"=1'-0"

REAR
RENOVATIONS
1/4"=1'-0"

SCOTT N. LEE
-Residential Design
-Construction Drawings
-Architectural Rendering
427 Eastmoor Avenue
Rock Hill, South Carolina 29730

DATE = 5/5/08
REVISED = 6/2/08

SCOTT N. LEE
803-327-0223
FAX.
803-980-3920

SCALE: 1/4"=1'-0"

RENOVATIONS
8
EXTERIOR ELEVATIONS

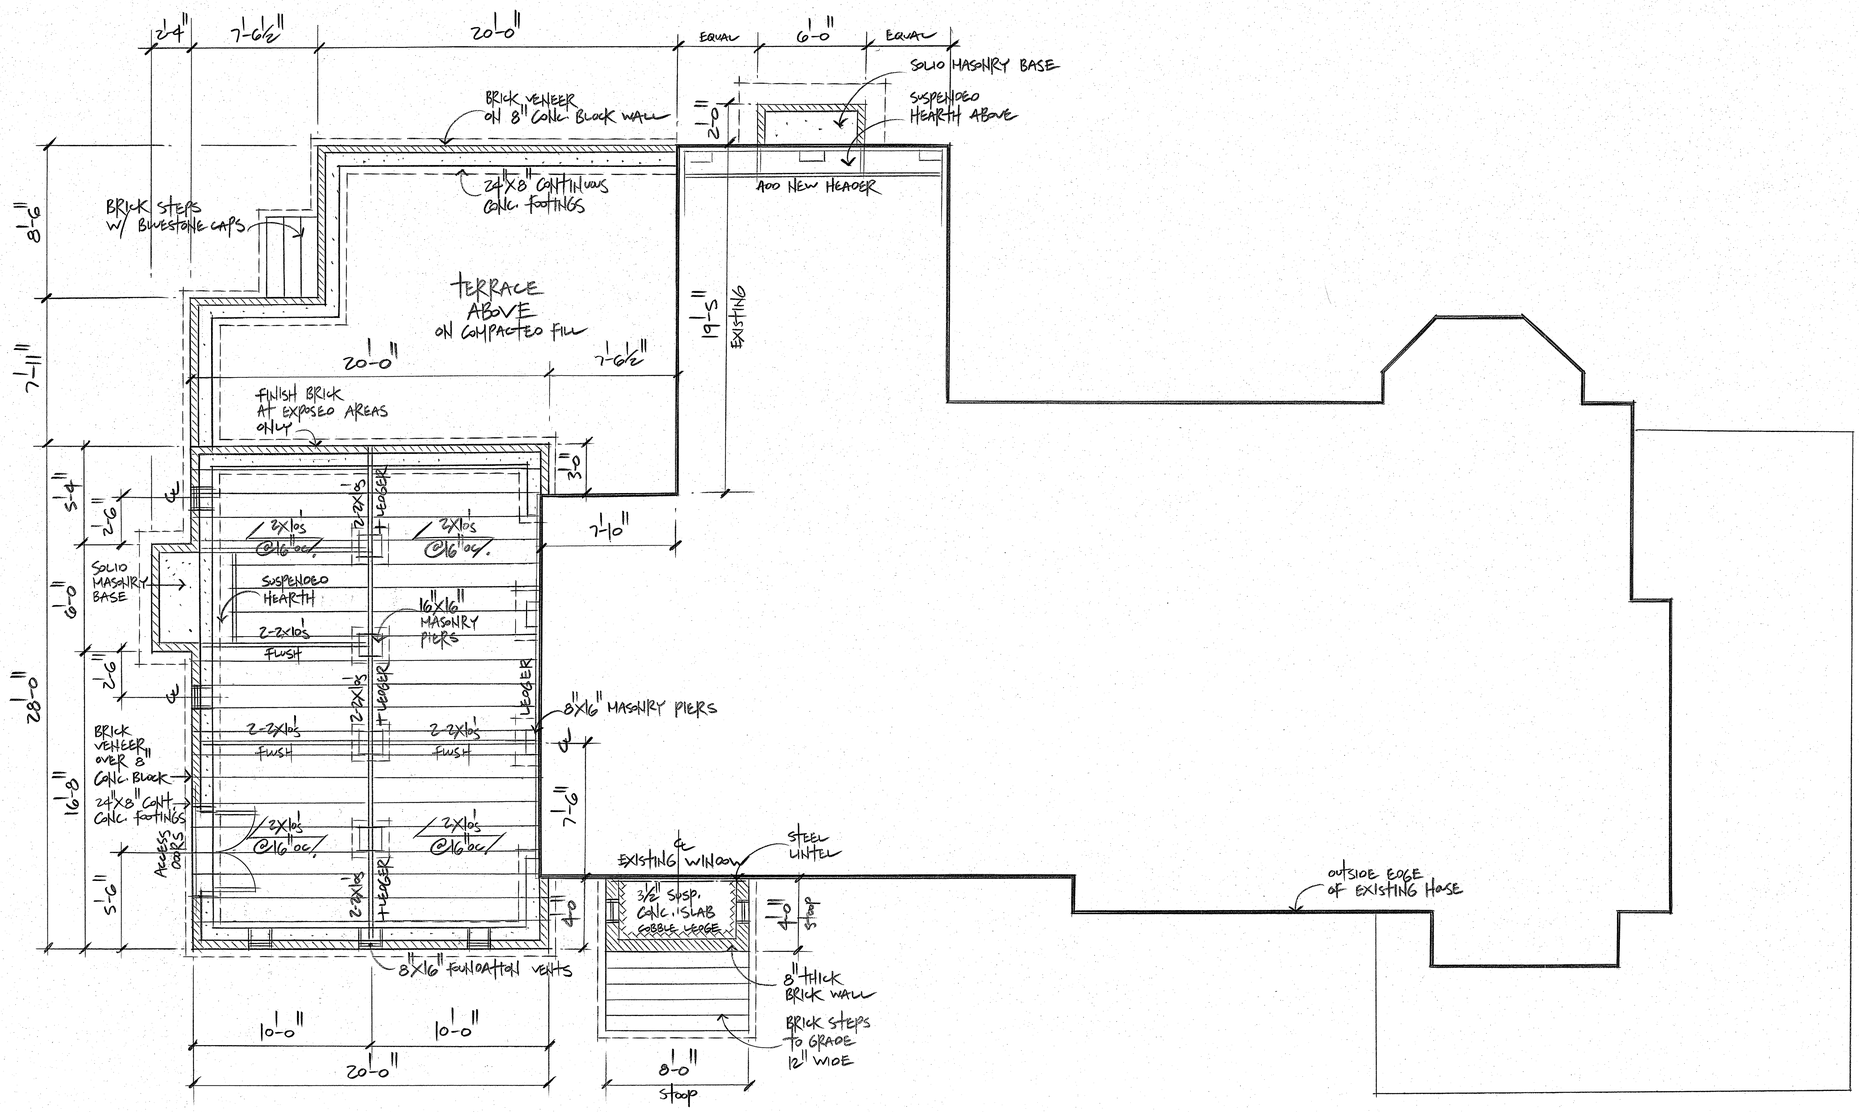

FOUNDATION PLAN

1/4" = 1'-0"

SCOTT N. LEE
-Residential Design
-Construction Drawings
-Architectural Rendering
427 Ebenezer Avenue
Rock Hill, South Carolina 29730

DATE = 6.15.08

REVISED = 6.21.08

SCOTT N. LEE
803-327-0223
FAX,
803-980-3920

SCALE = 1/4" = 1'-0"

RENOVATION

9

FOUNDATION PLAN